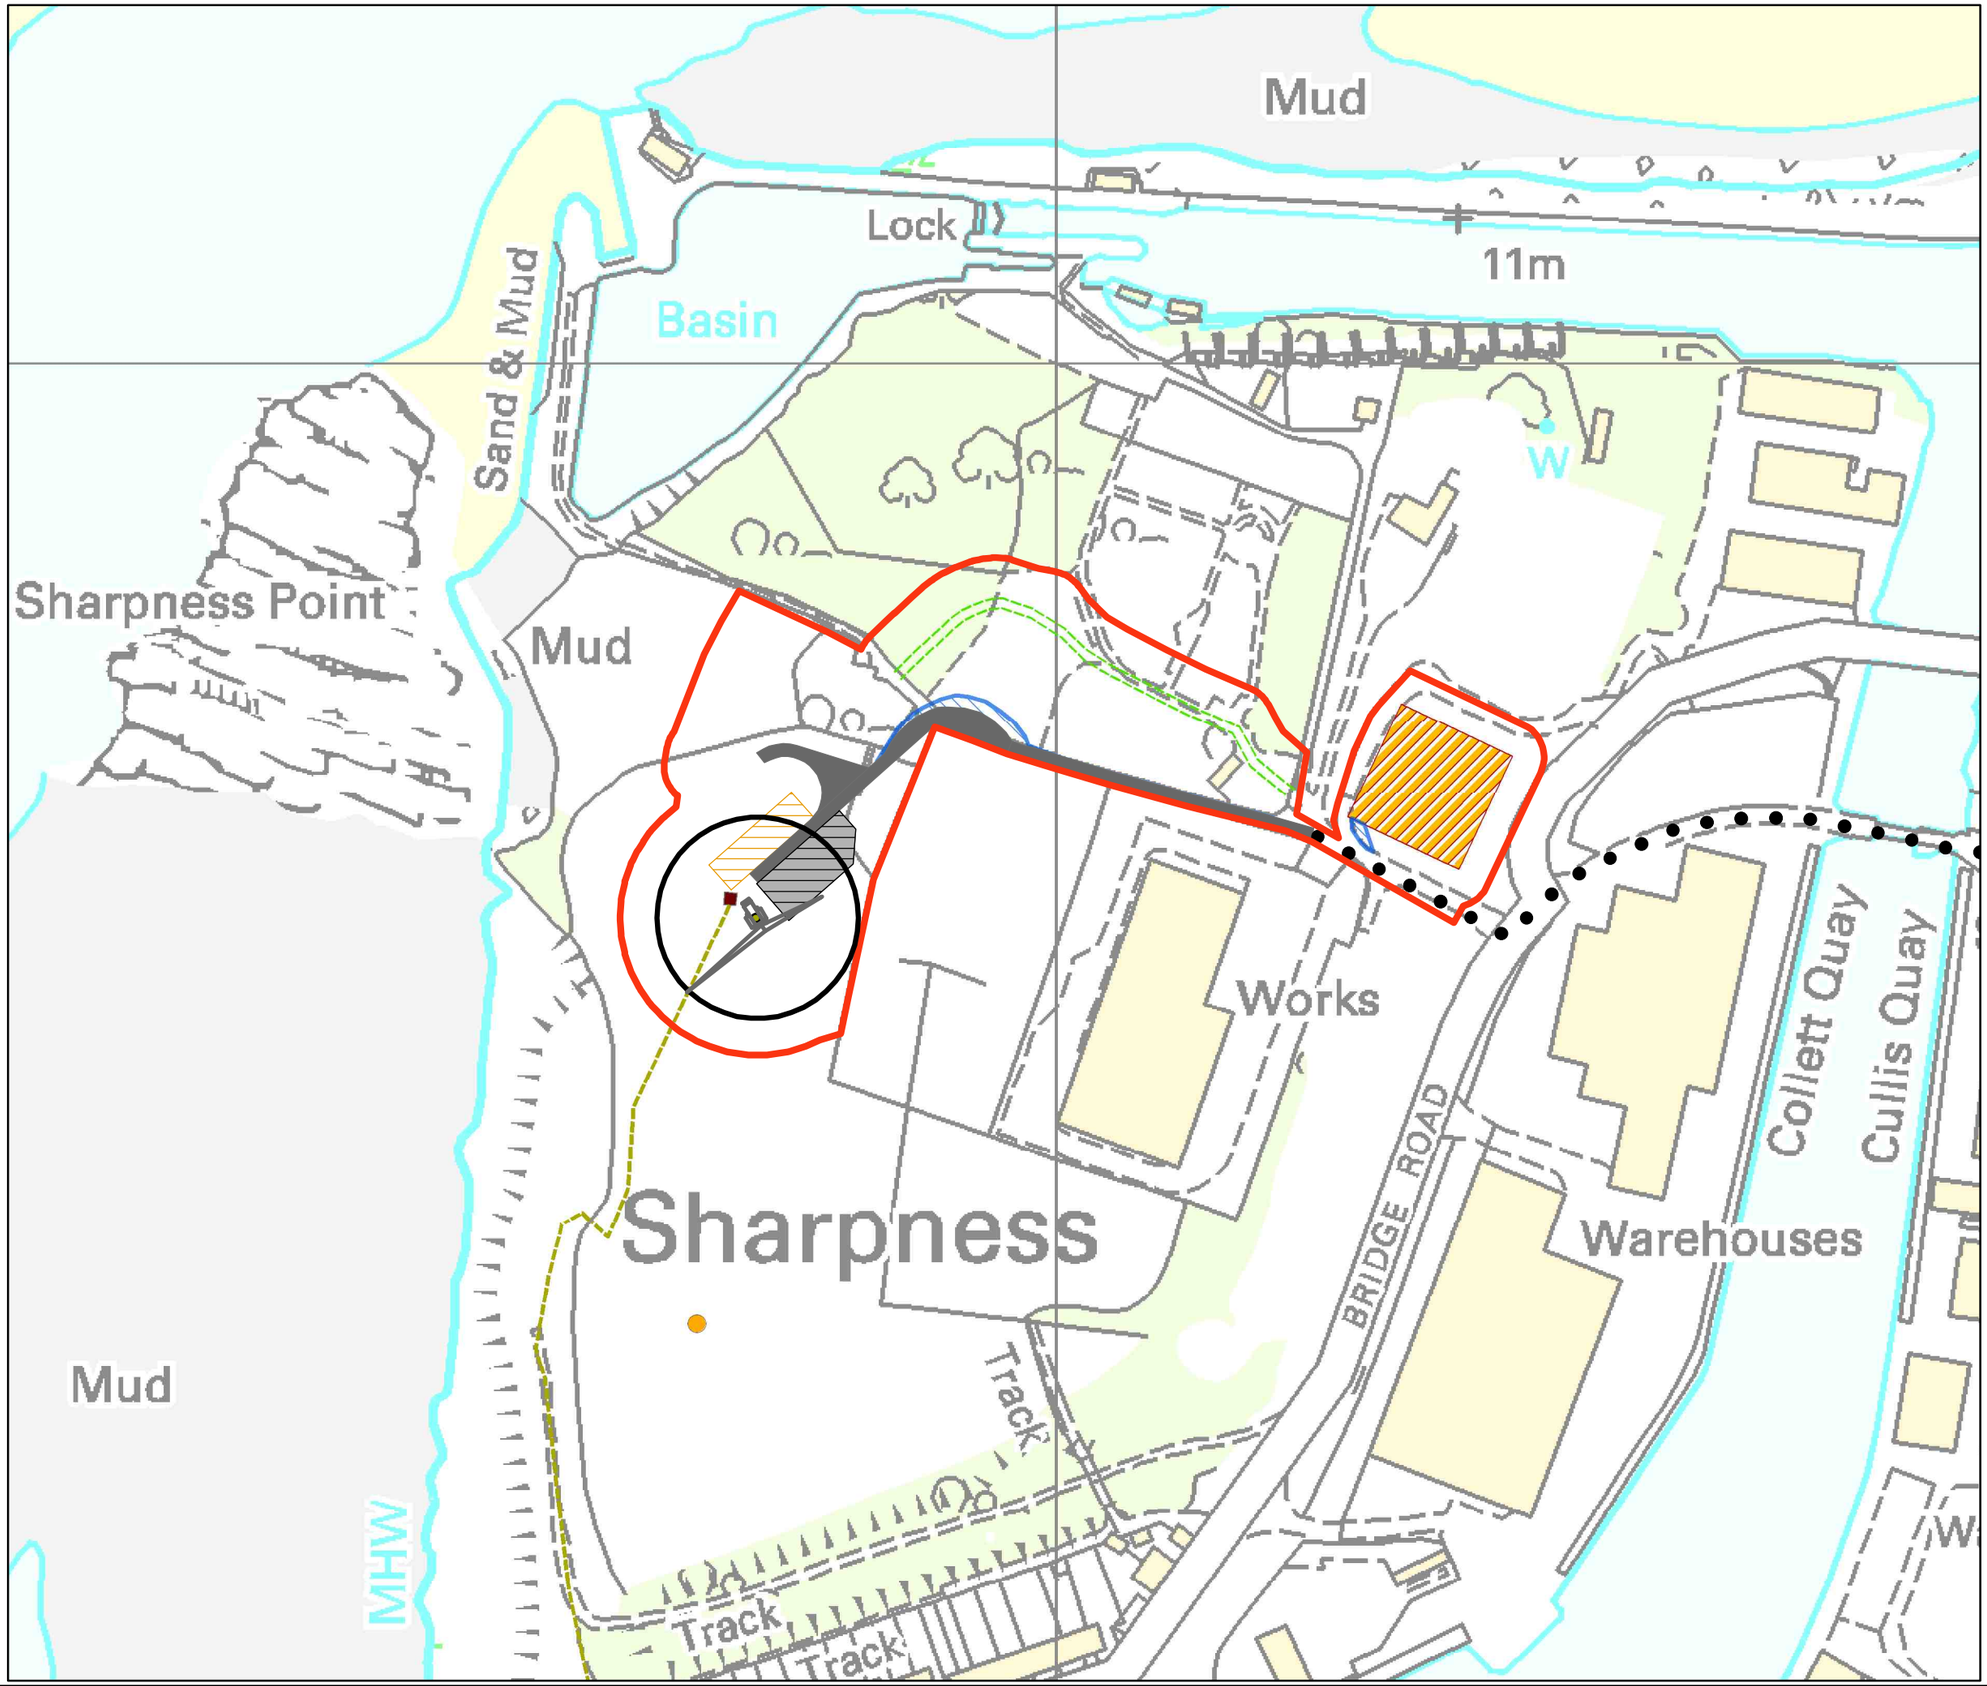

PARTNERSHIPS FOR RENEWABLES
A CARBON TRUST ENTERPRISE

ATKINS

Key:-

- Proposed Turbine Location
- Temporary Meteorological Mast
- **Proposed Underground Electric Cable**
- **Blade Oversail Area**
- **Planning Application Boundary**
- **Severn Area Rescue Association Temporary Emergency Access Route**
- Proposed Electrical Kiosk
- Existing Vehicular Access
- Access Track
- **Temporary Laydown Area, Levelled and Landscaped after construction**
- **Crane Pad**
- **Temporary Site Compound**
- Blade Oversail Area (In Transit)

Project name: Sharpness Docks Wind Turbine

Title: - Proposed Site Layout

Date: - 02/12/2011

Scale 1:2,500 at A3

0 20 40 80 Meters

N

Rev:- A3 Figure:1.2A

Location: P:\GBOXA\Water\Water\WENV\Projects\5088710 - PfR Sharpness\60_Work processes\061_GIS\0613_Projects\ArcGIS Workspaces\Environmental Statement\Figure 1_2A - Site Layout.mxd

Contains Ordnance Survey Data. Unauthorised reproduction infringes Crown Copyright and may lead to prosecution of civil proceedings. AL100001776.2011.